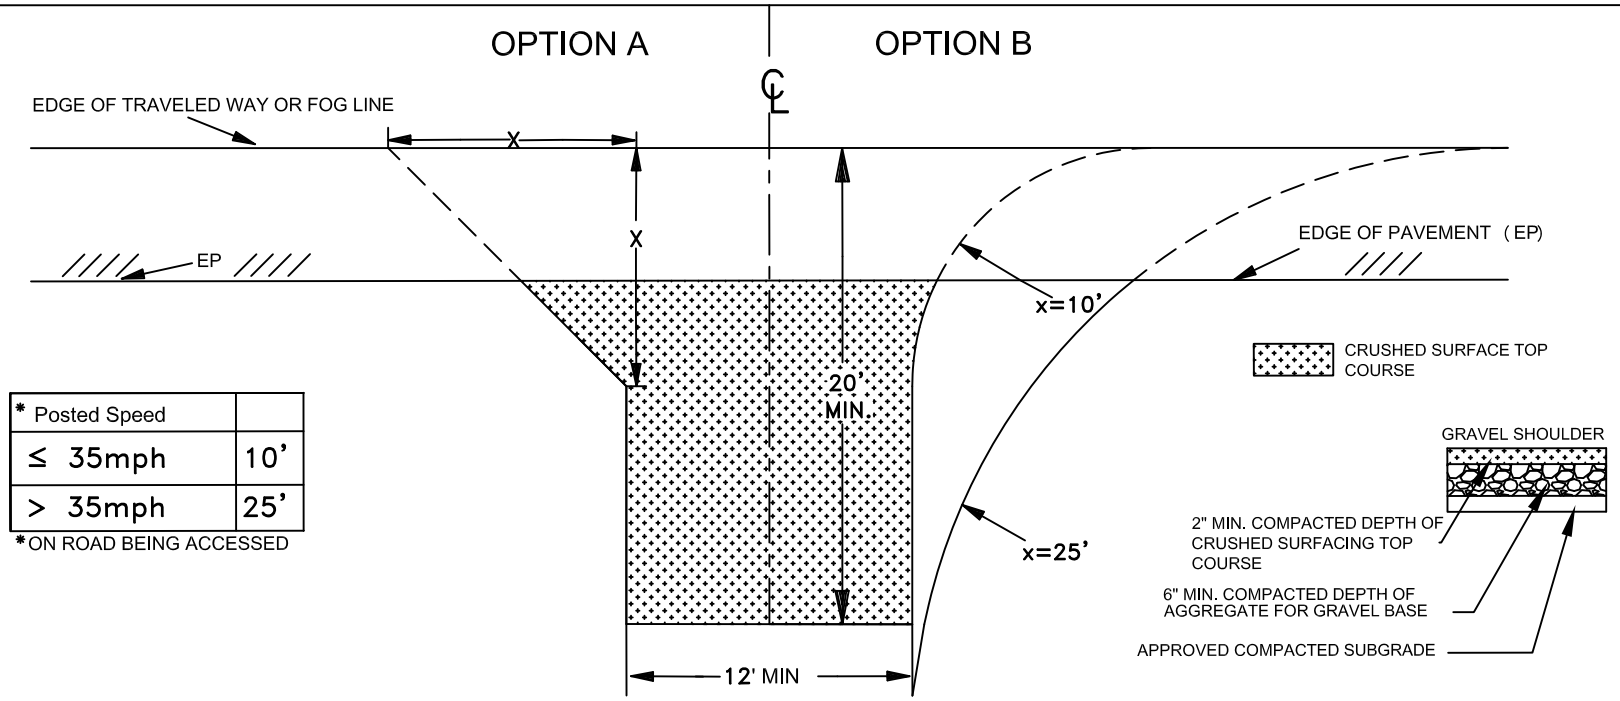

* Posted Speed	
≤ 35mph	10'
> 35mph	25'

*ON ROAD BEING ACCESSED

NOTES:

1. A gravel driveway approach may be used for new driveways and existing driveways with increased ADT that access County roads with traffic volume ≤ 1,000 ADT.
2. Culvert installation shall be as shown on Drawing 508.D-1. A Revocable Encroachment Permit is required and will specify the size of the culvert, but will be no less than 12" diameter.
3. Apron dimensions may be reduced based on site specific limitations or obstructions with the approval of the County Engineer.

5/17/16

Not to Scale

DRAWING 508.D-4

RESIDENTIAL GRAVEL DRIVEWAY ACCESS APPROACH DETAIL

WHATCOM COUNTY DEPARTMENT OF PUBLIC WORKS